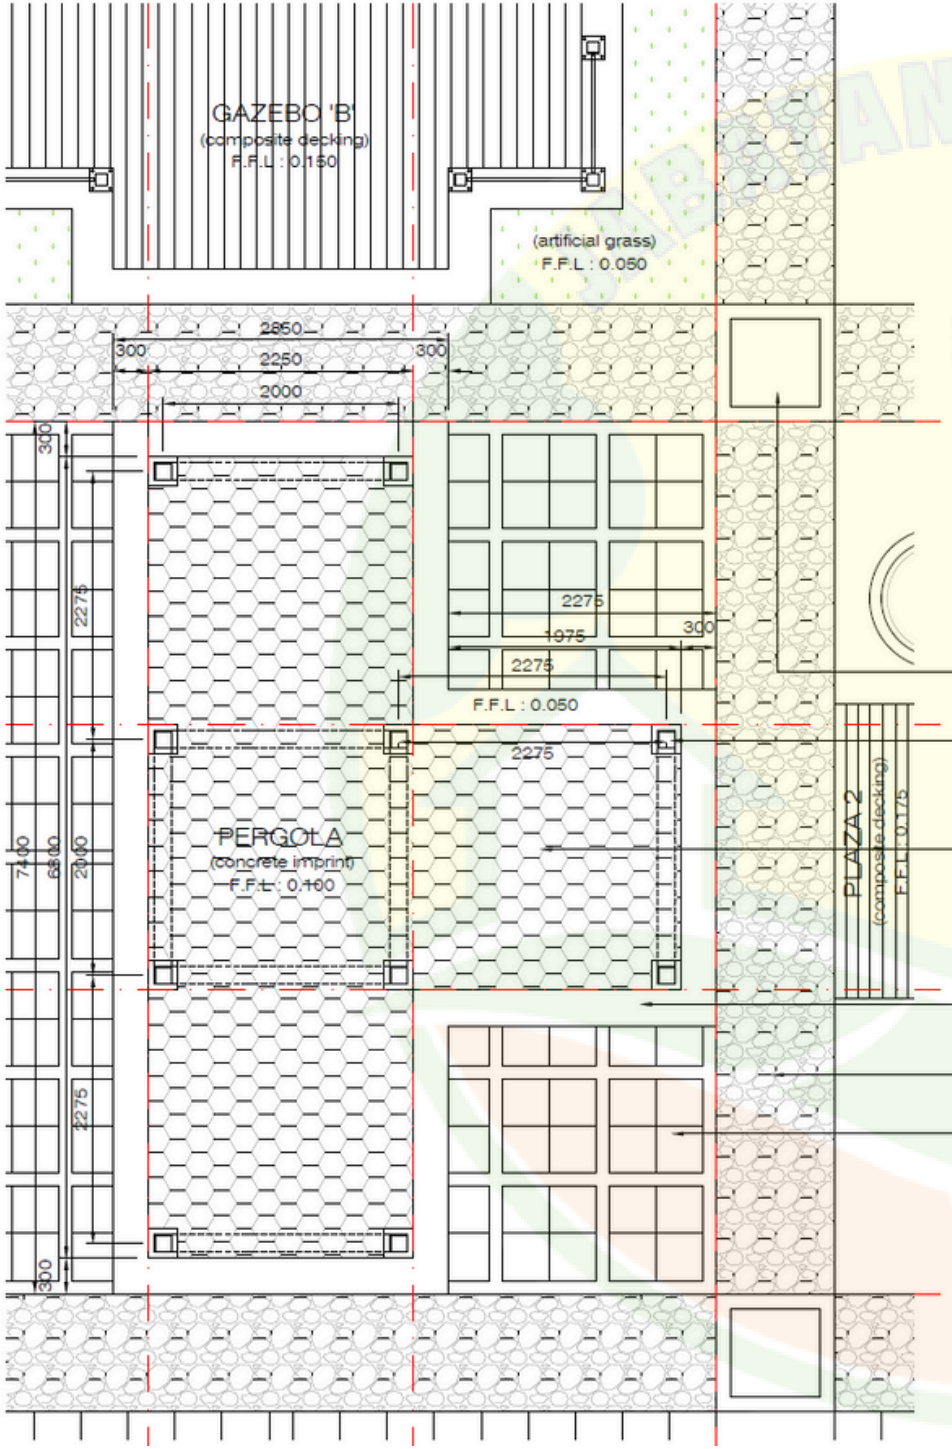

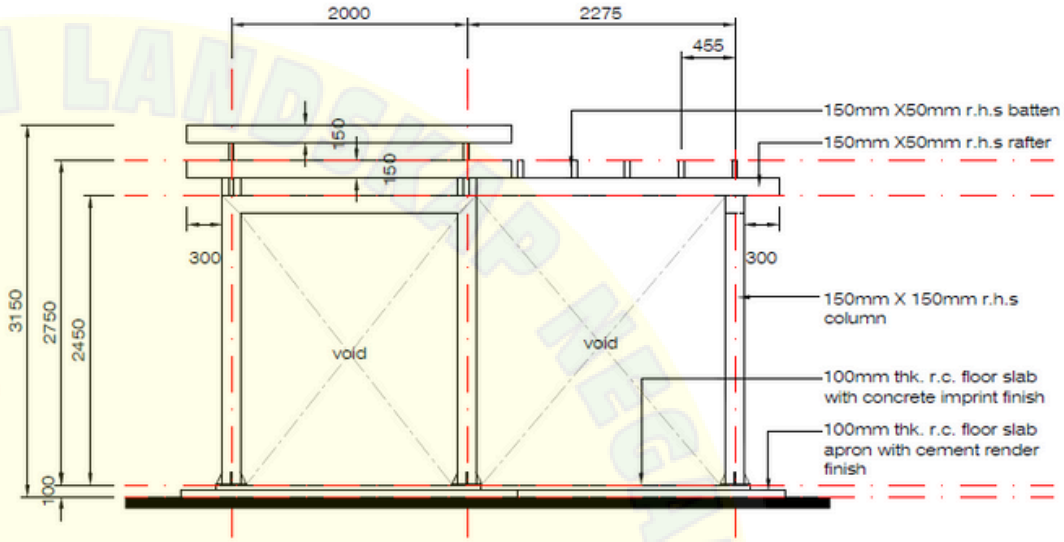

PLAZA 1 - typical elevation

SCALE 1 : 50

existing 1000mm X 1000mm planter box

150mm X 150mm r.h.s column

100mm thk. r.c. floor slab with concrete imprint finish

100mm thk. r.c. floor slab apron with cement render finish

existing pebble stone with underground drain below

existing outdoor tile

PERGOLA - image

NOT TO SCALE

PERGOLA